


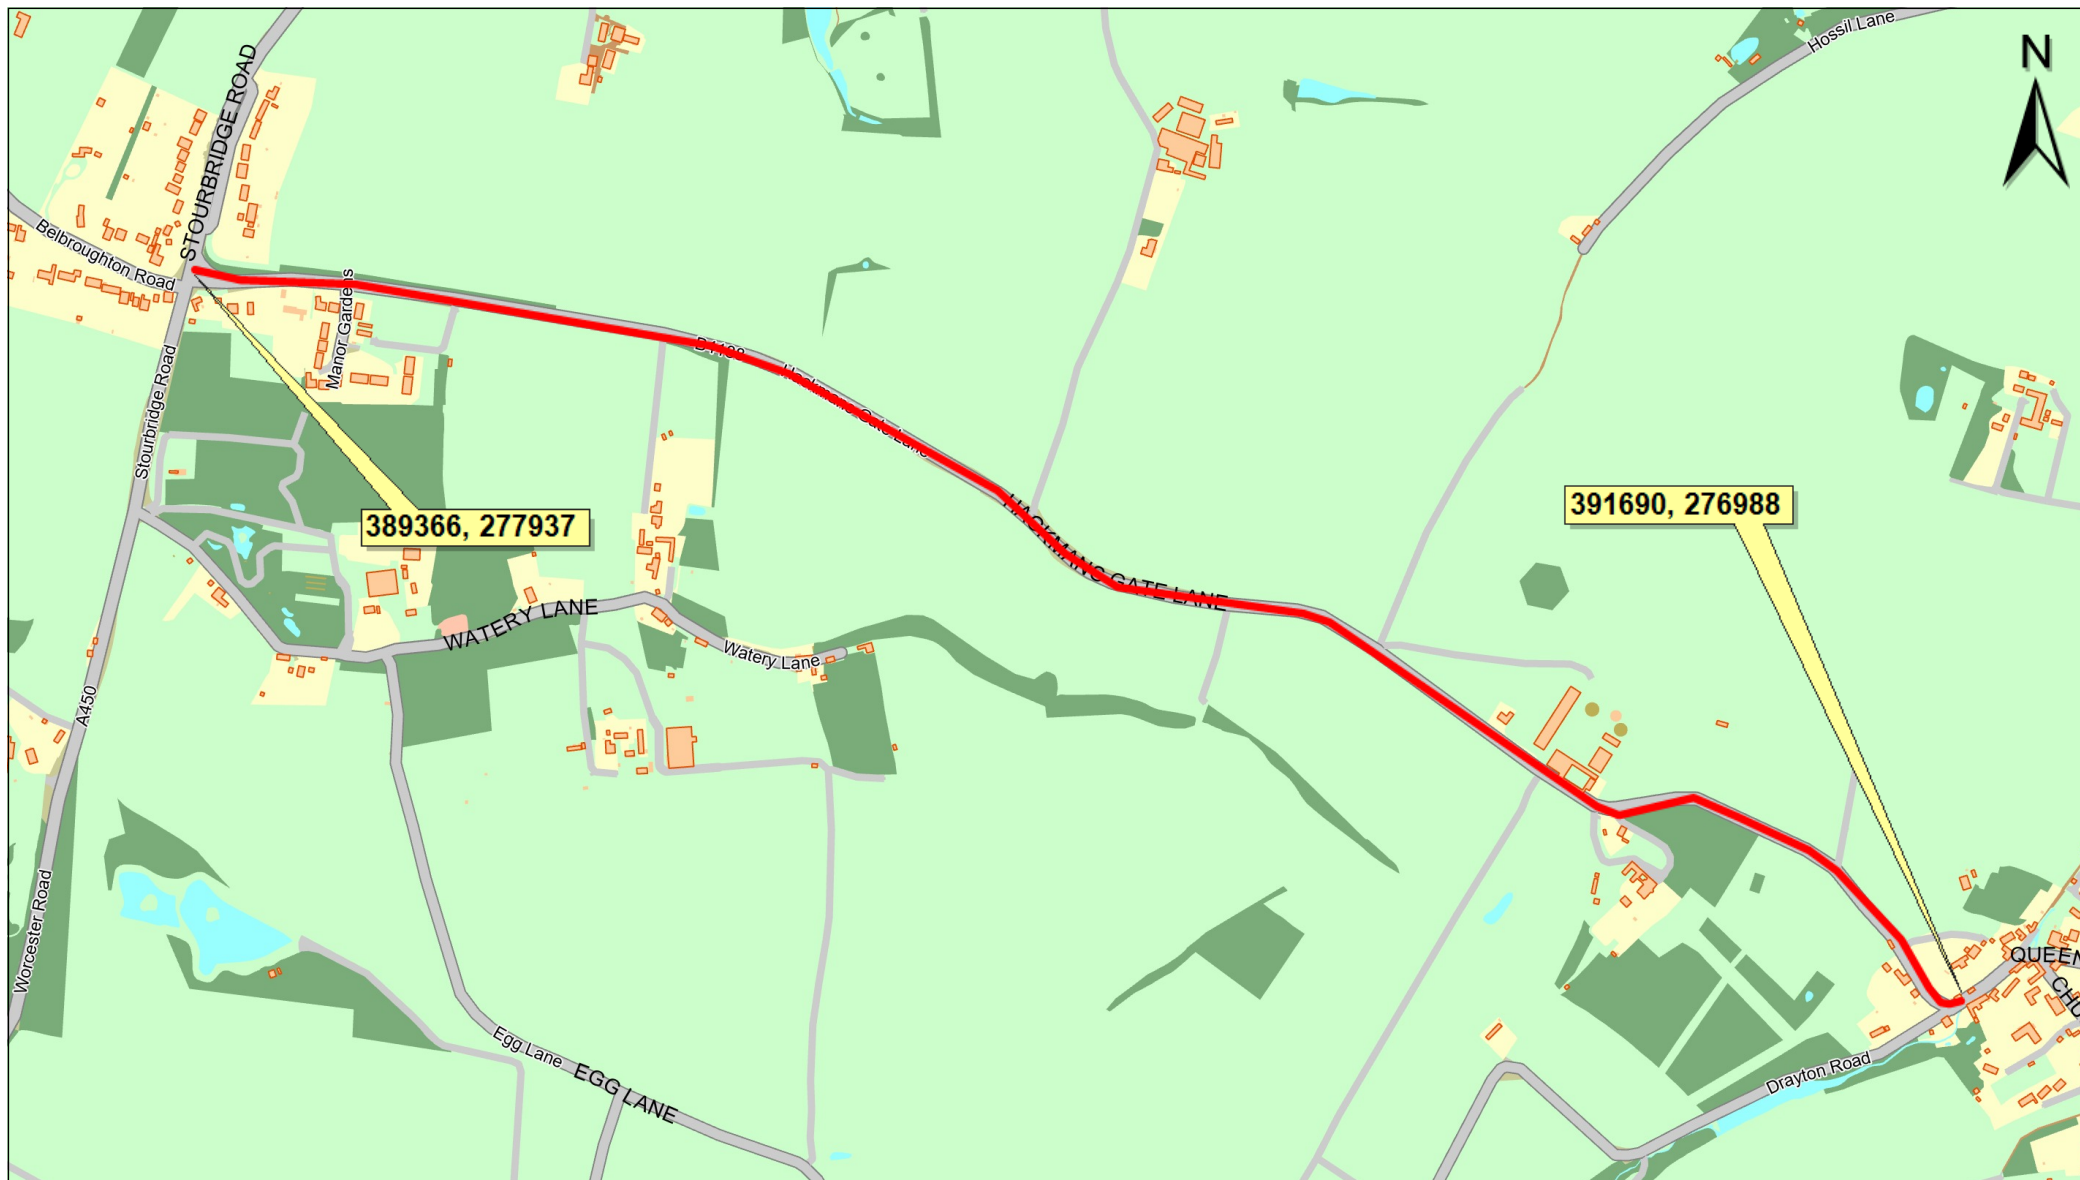

© Crown copyright and
database rights 2026
Ordnance Survey AC0000809204.

0 50 250 500 metres

B4188 Hackmans Gate Lane
Belbroughton
1855B41882/00015, 10, 5
Site Plan

Indicative Scale: 1:10,000

Date Printed: 14/4/2026



worcestershire
county council

Worcestershire County Council
Wildwood Offices
Wildwood Drive
Worcester
WR5 2QT